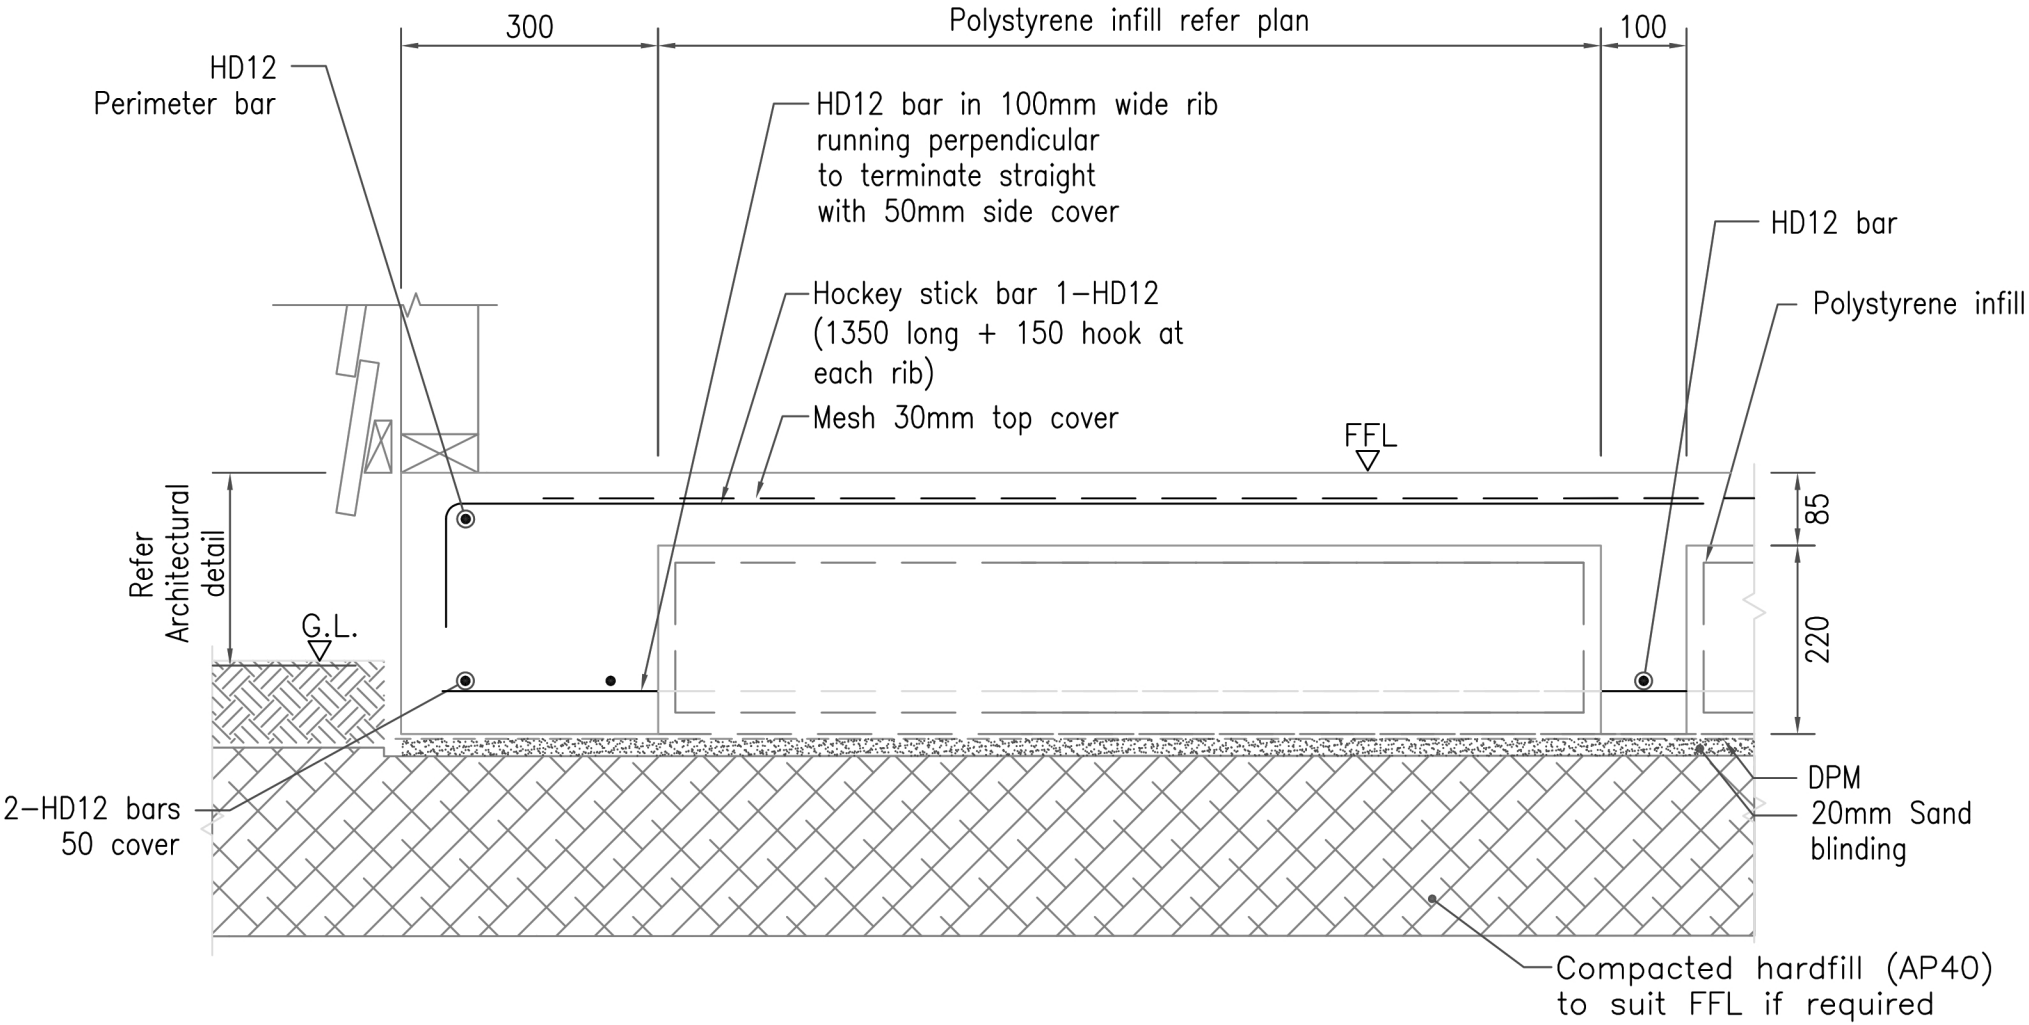

TIMBER WEATHER PERIMETER DETAIL