F1k

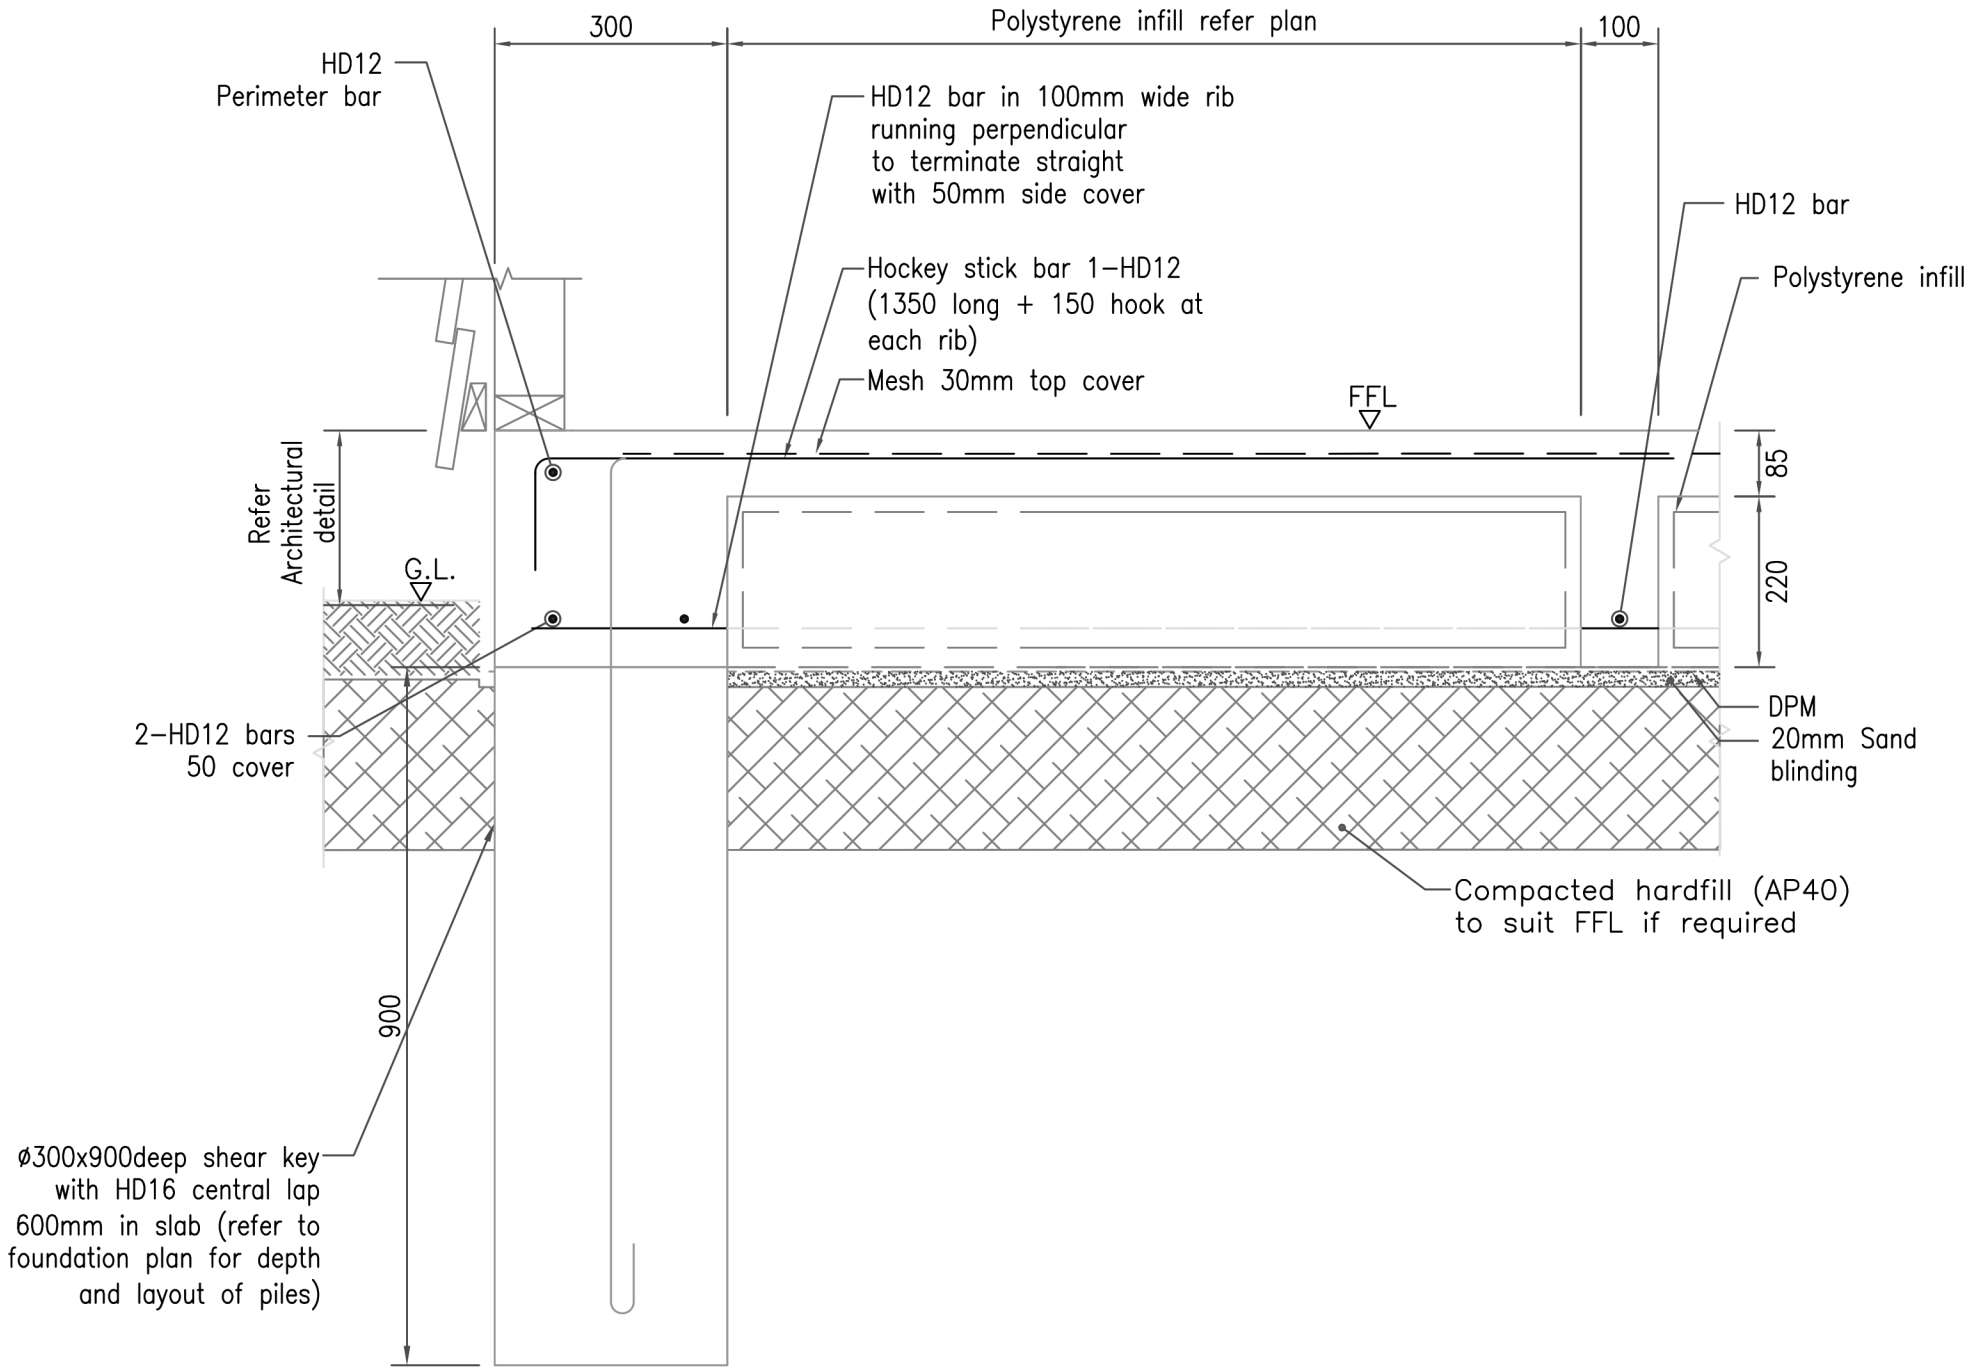
300
Polystyrene infill refer plan
100
HD12
Perimeter bar
HD12 bar in 100mm wide rib
running perpendicular
to terminate straight
with 50mm side cover
HD12 bar
Polystyrene infill
Hockey stick bar 1–HD12
(1350 long + 150 hook at
each rib)
Mesh 30mm top cover
FFL
Refer
Architectural
detail
G.L.
85
220
2–HD12 bars
50 cover
DPM
20mm Sand
blinding
Compacted hardfill (AP40)
to suit FFL if required
900
ø300x900deep shear key
with HD16 central lap
600mm in slab (refer to
foundation plan for depth
and layout of piles)