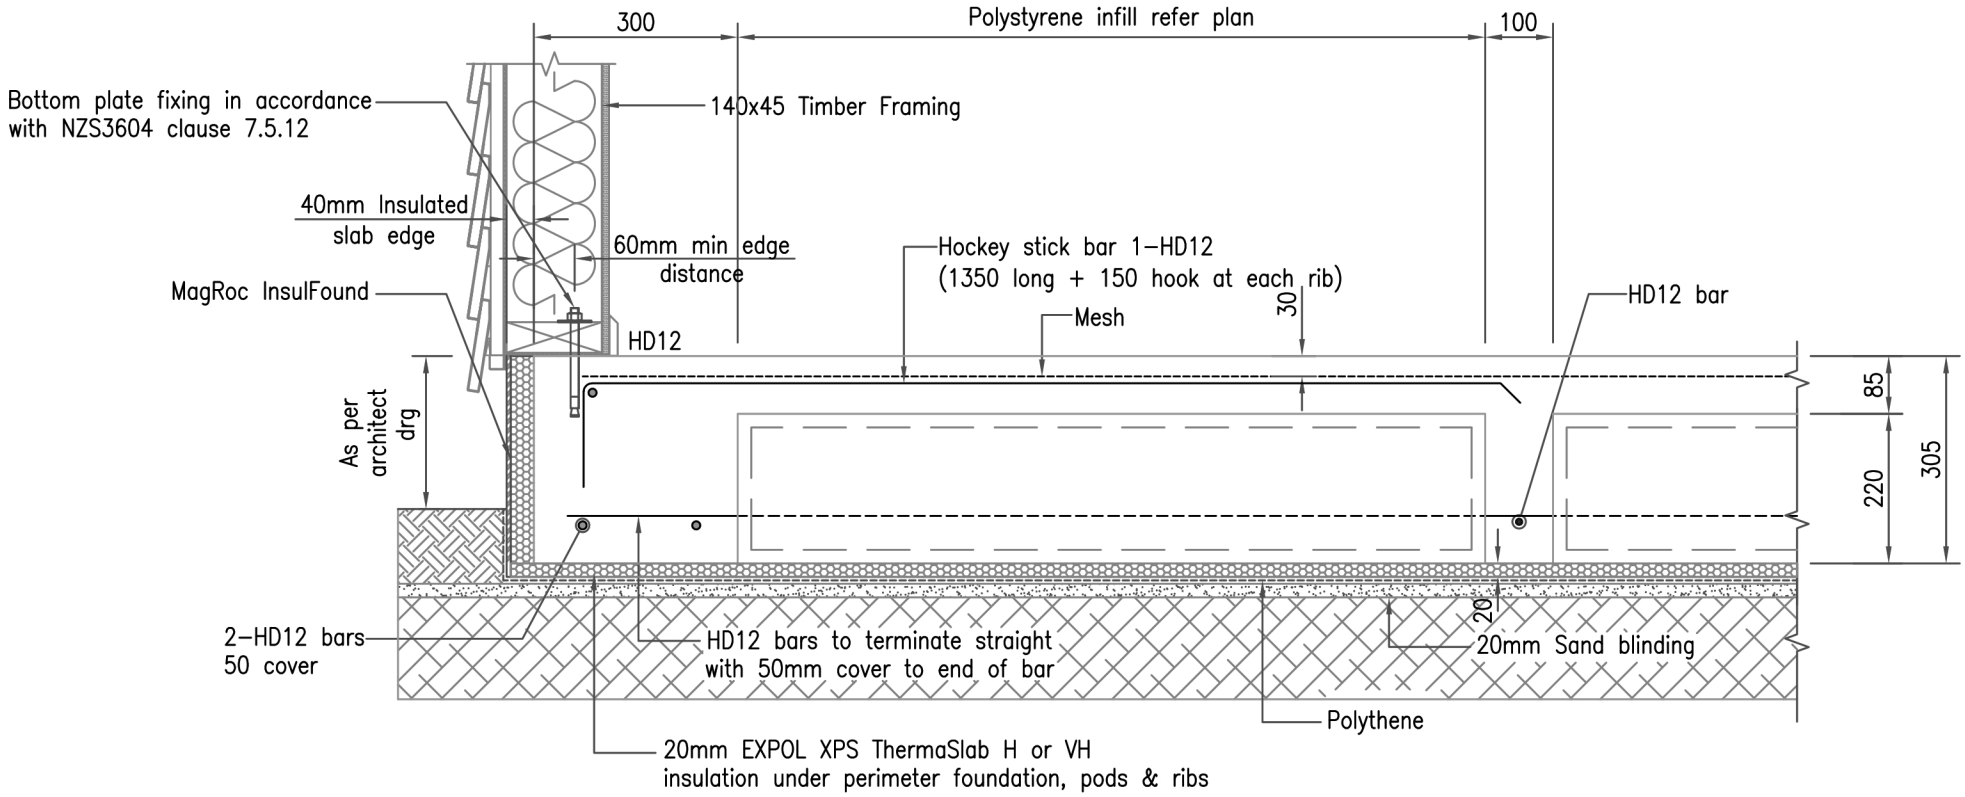

LIGHT WEIGHT CLADDING ALLIED SUPERSLAB WARMEDGE + UNDERSLAB INSULATION DETAIL